


COUNTY REVIEW

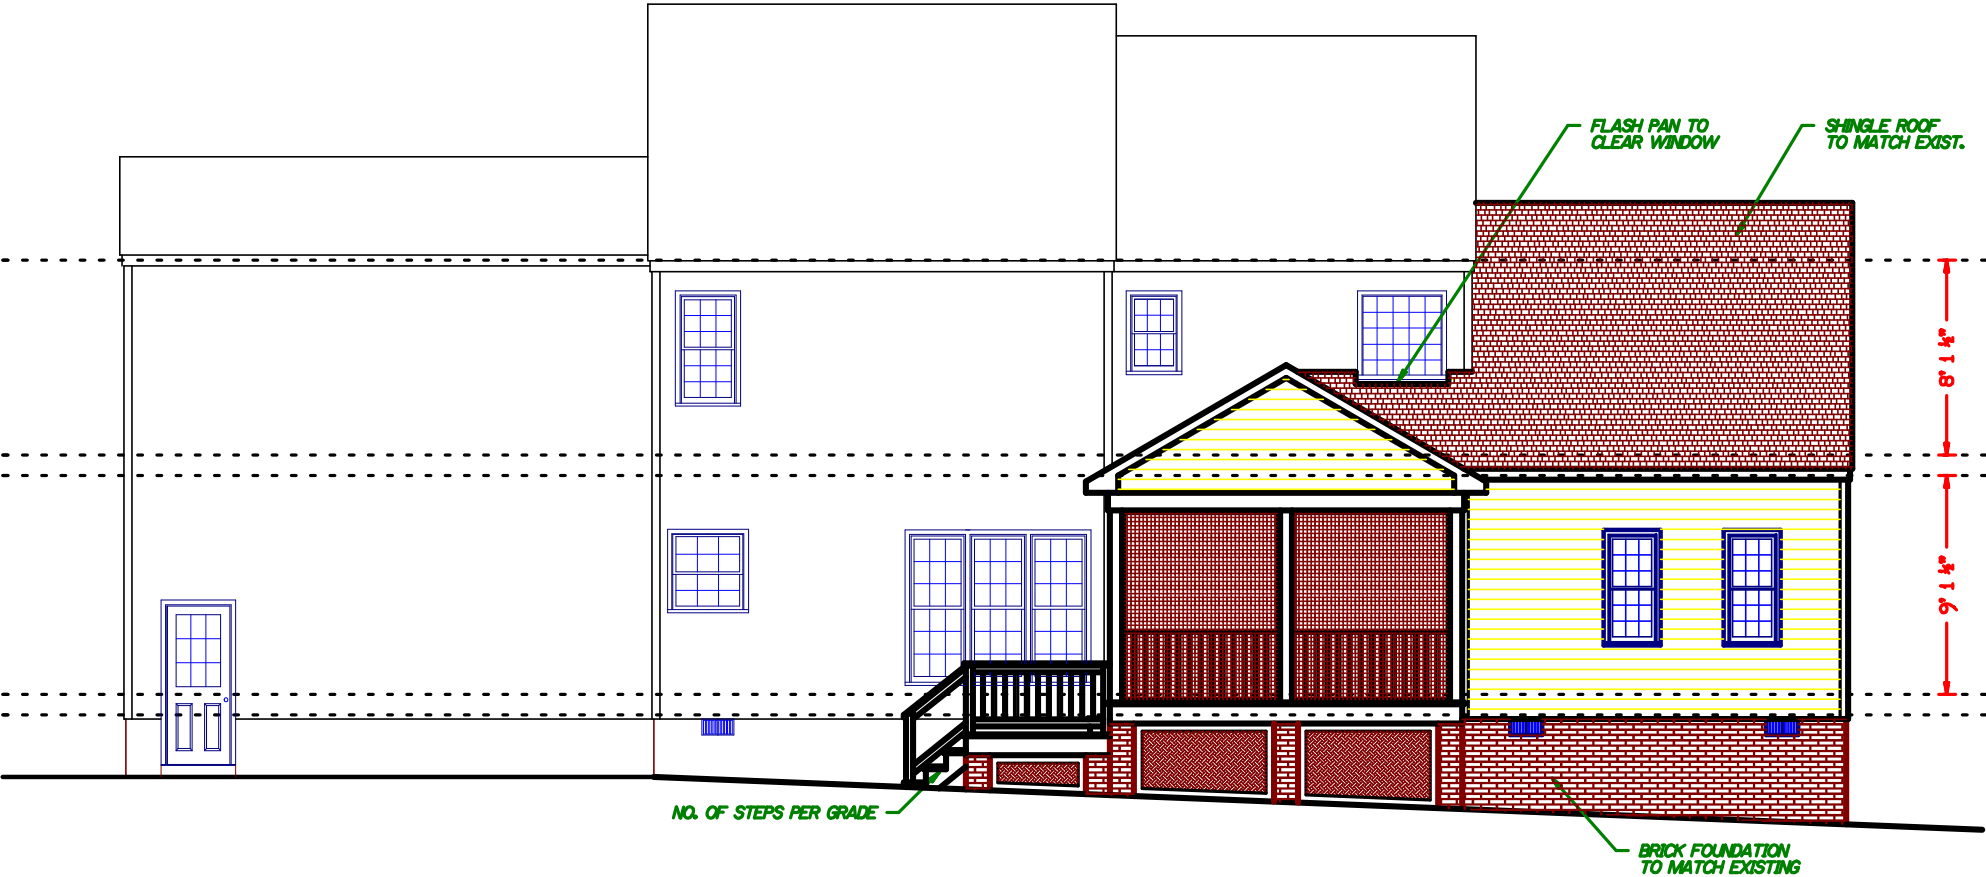

COPYRIGHT 2026 ©

All Rights Reserved

These plans may NOT be copied or reproduced without
written proof of ownership or permission from
RIDOUT DESIGN COMPANY

CODE COMPLIANCE
All Construction Shall Comply With:
2021 Virginia Uniform Statewide Building Code (USBC)
2021 Virginia Residential Code (VRC)

Ridout Design
Company
(804) 543-0138
"Plans Made Simple"



ADDITION PLAN
SAMPLE PROJECT
ANYWHERE, USA

DATE	REV. DESC.	MARK



PLAN DATE: 9-01-26
SCALE: 1/8" = 1'-0"
DRAWN BY: CR
PLAN NO: RDC-034

FRONT/REAR
ELEVATION

A1


OF 7

COUNTY REVIEW

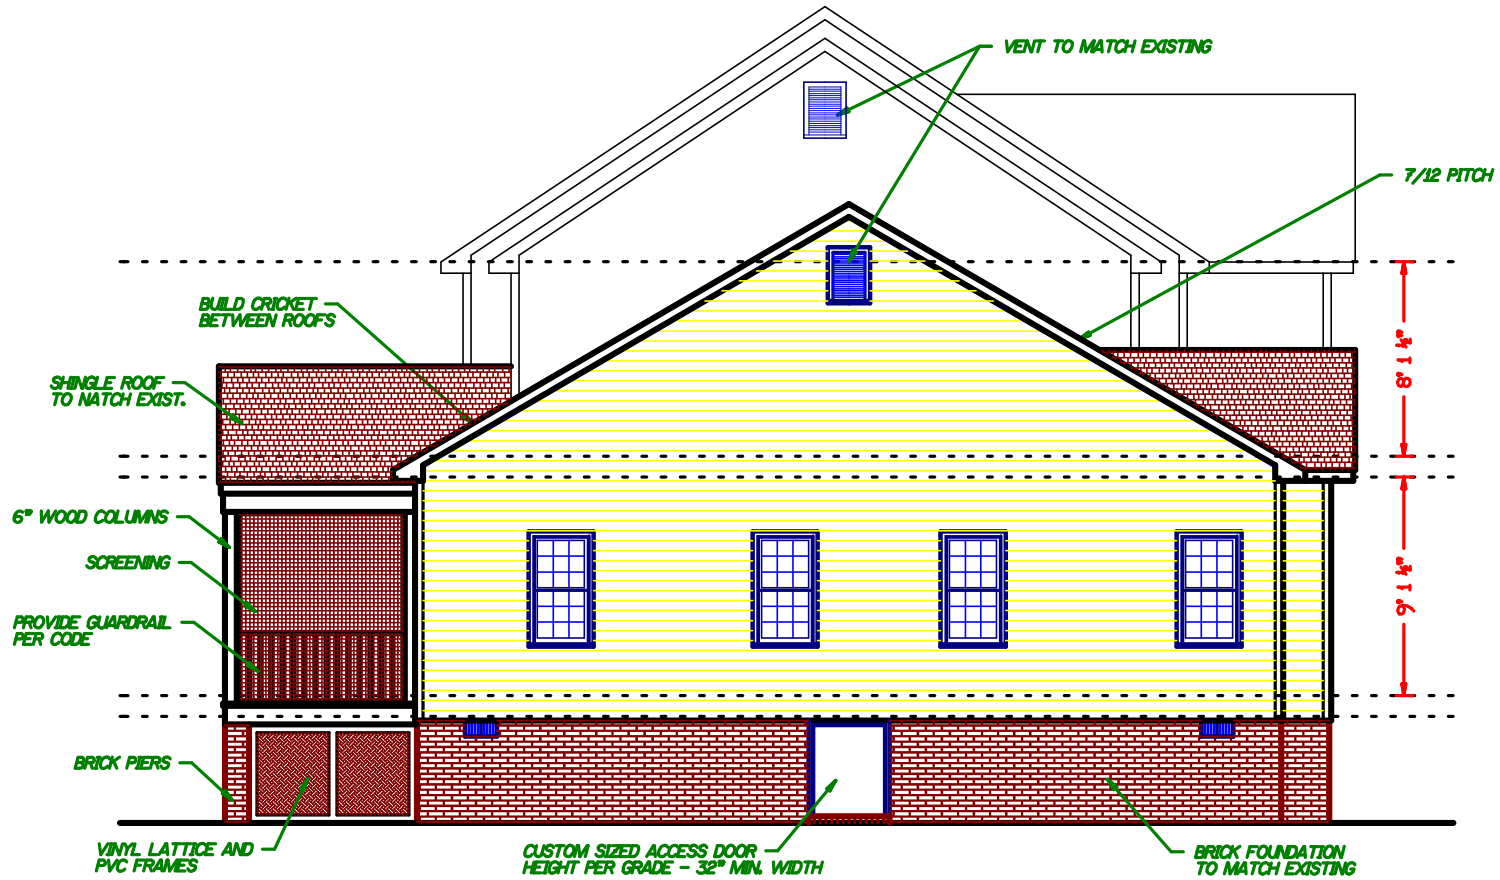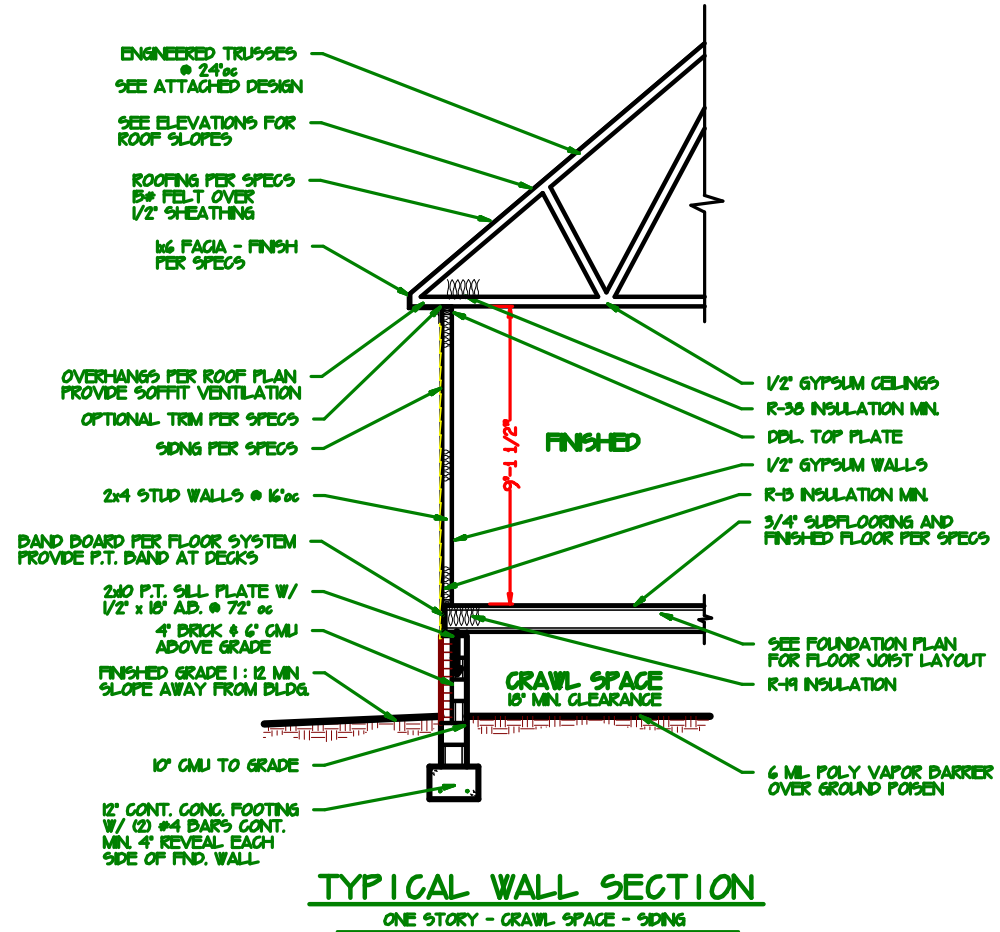

DATE	REV. DESC.	MARK

COUNTY REVIEW

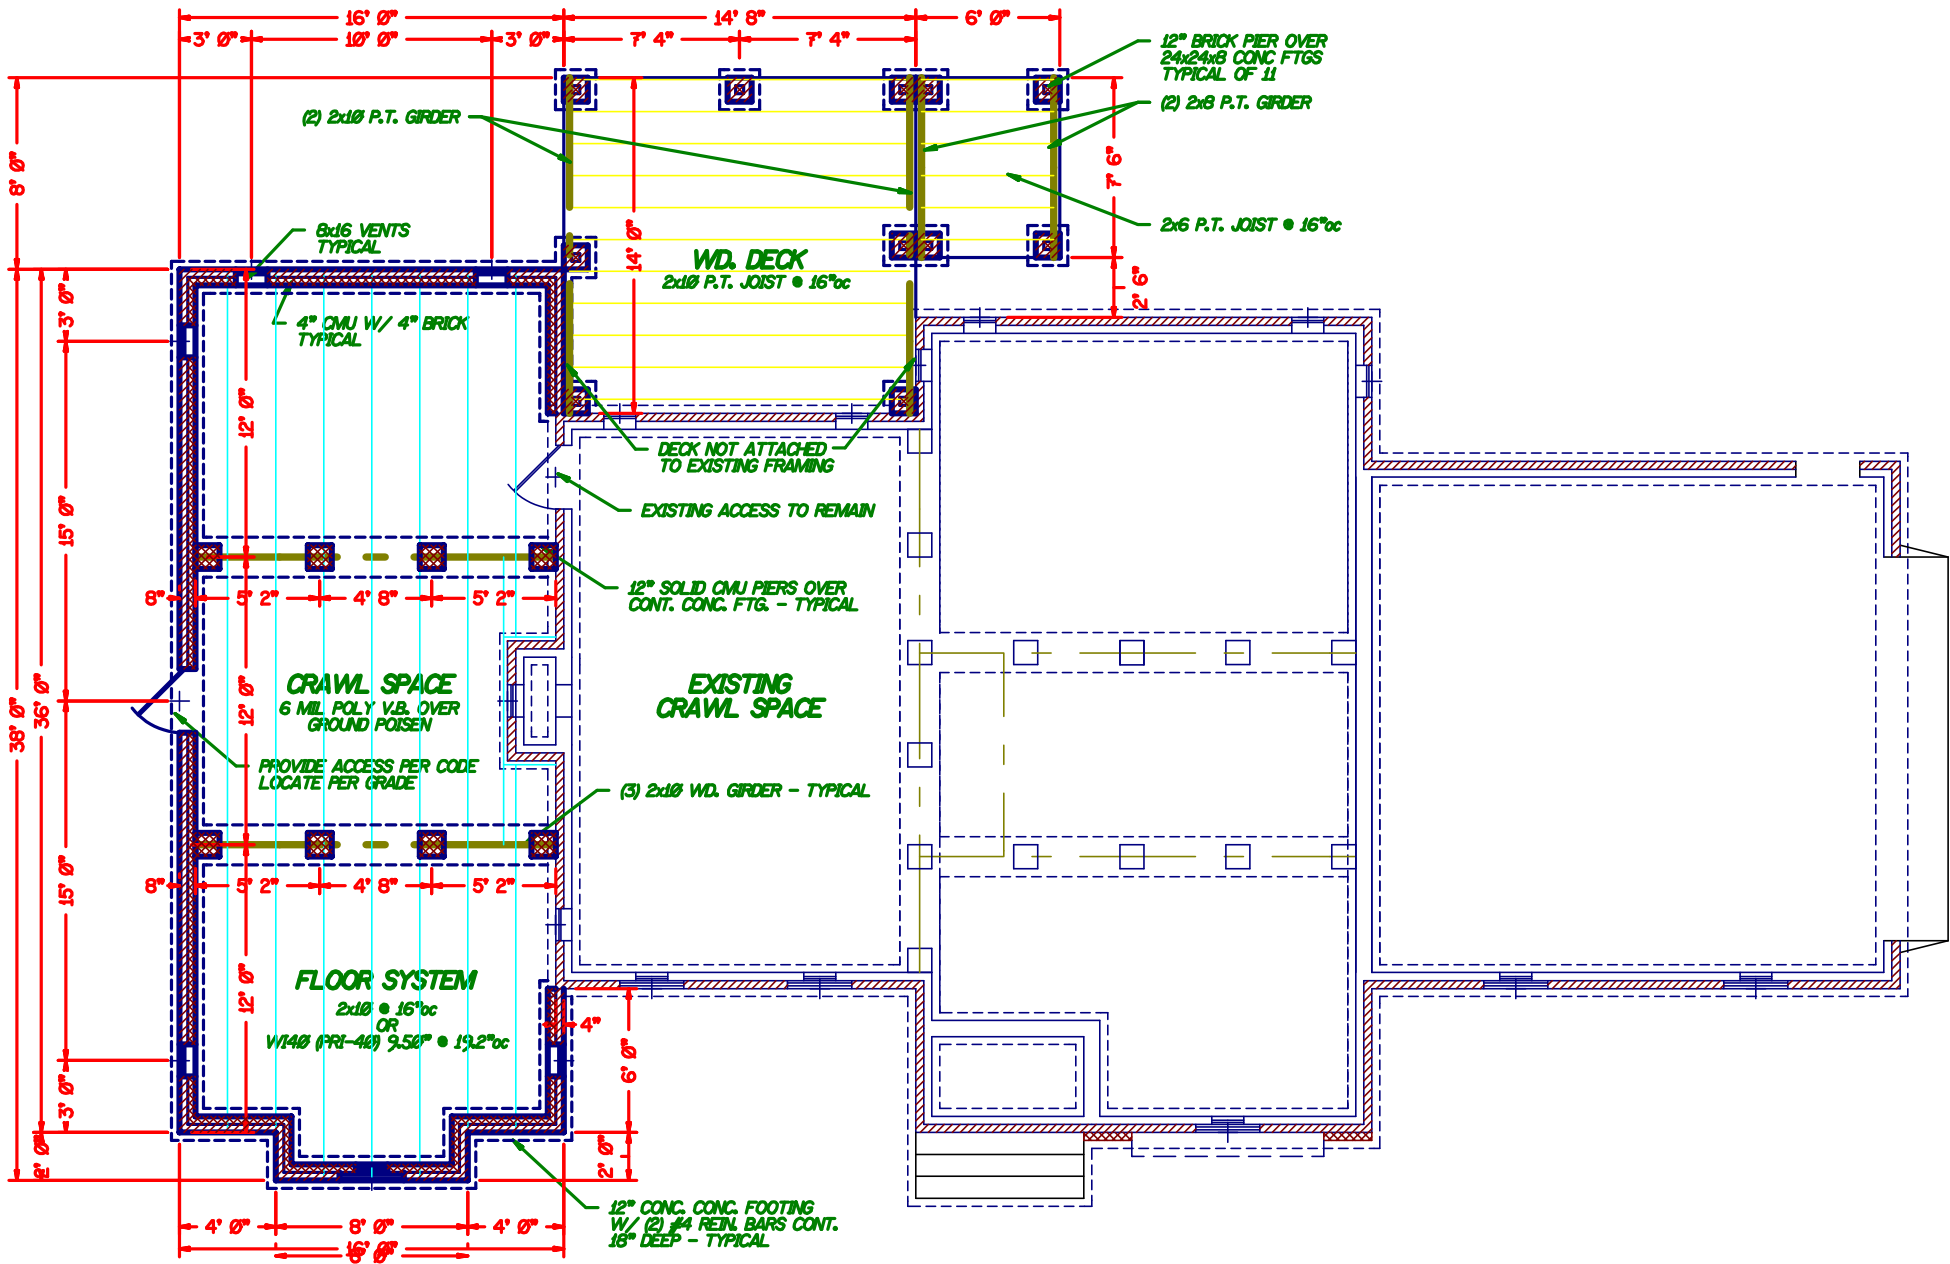

COPYRIGHT 2026 ©

All Rights Reserved

These plans may NOT be copied or reproduced without written proof of ownership or permission from RIDOUT DESIGN COMPANY

CODE COMPLIANCE
All Construction Shall Comply With:
2021 Virginia Uniform Statewide Building Code (USBC)
2021 Virginia Residential Code (VRC)

DATE	REV. DESC.	MARK

PLAN DATE: 9-01-26
SCALE: 1/8" = 1'-0"
DRAWN BY: CR
PLAN NO: RDC-034

FOUNDATION
PLAN


A3

OF 7



COUNTY REVIEW


COPYRIGHT 2026 ©
All Rights Reserved
These plans may NOT be copied or reproduced without
written proof of ownership or permission from
RIDOUT DESIGN COMPANY

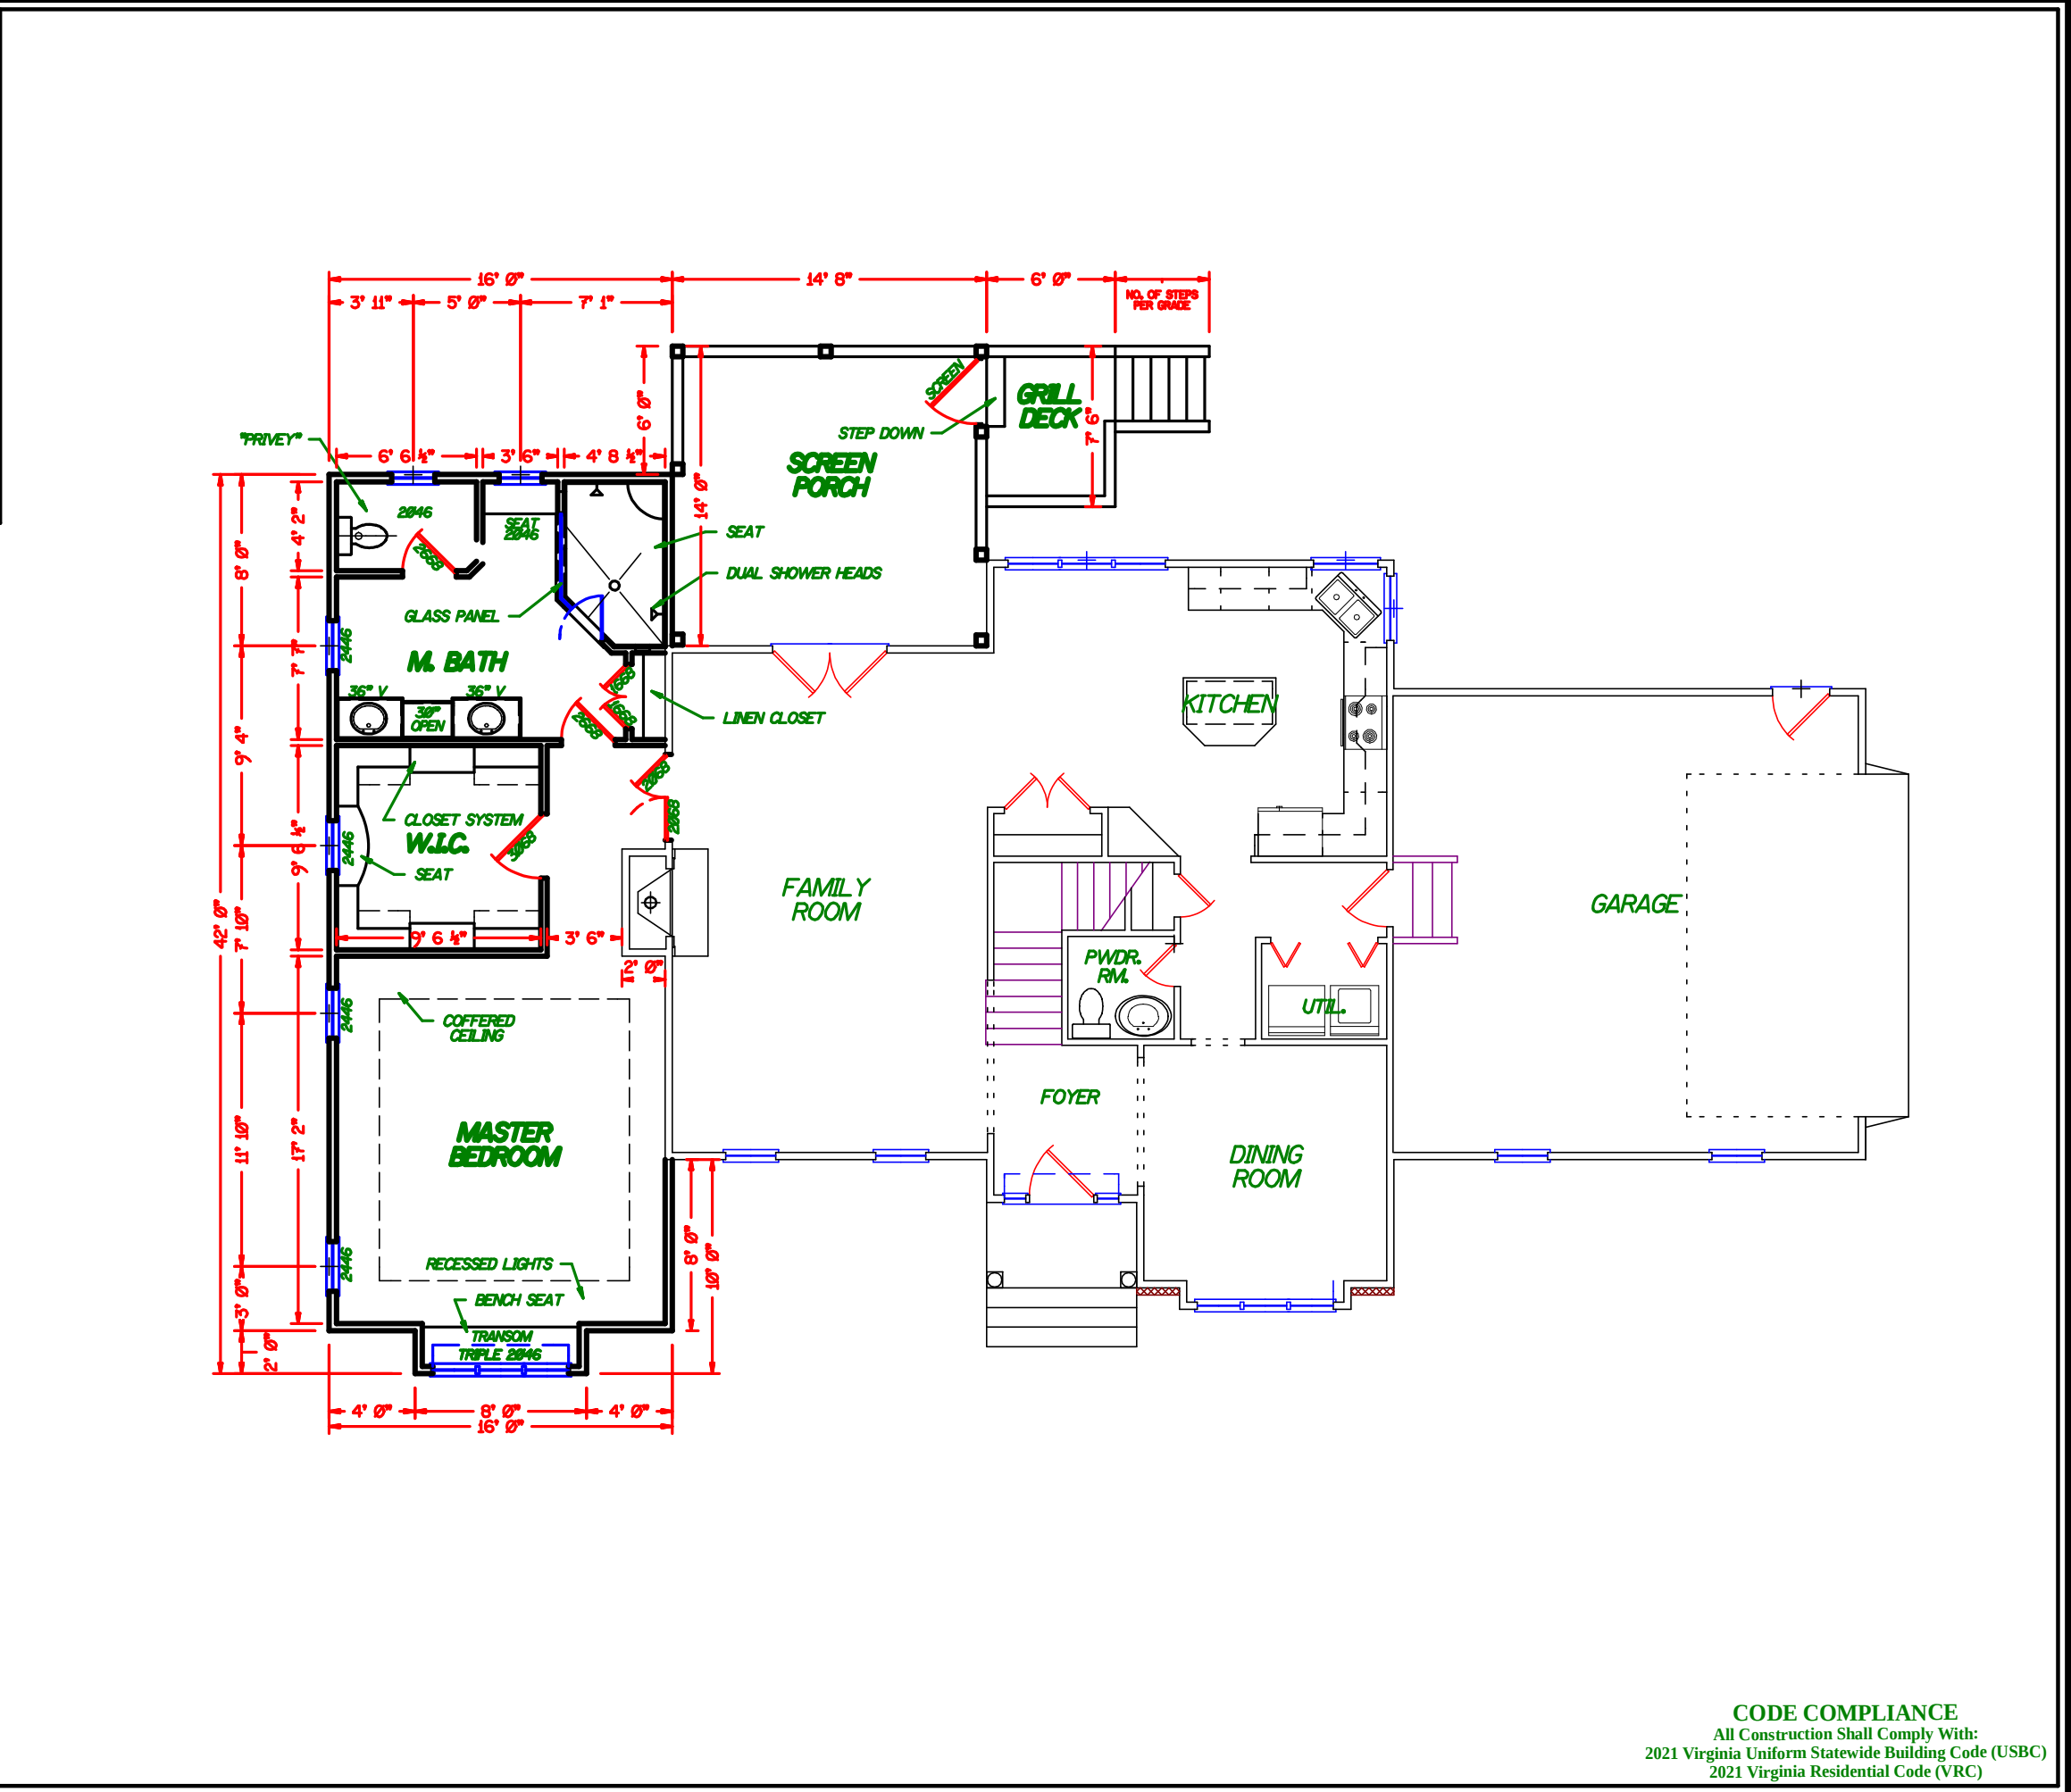

**Ridout Design
Company**
(804) 543-0138
"Plans Made Simple"

--	--

COUNTY REVIEW

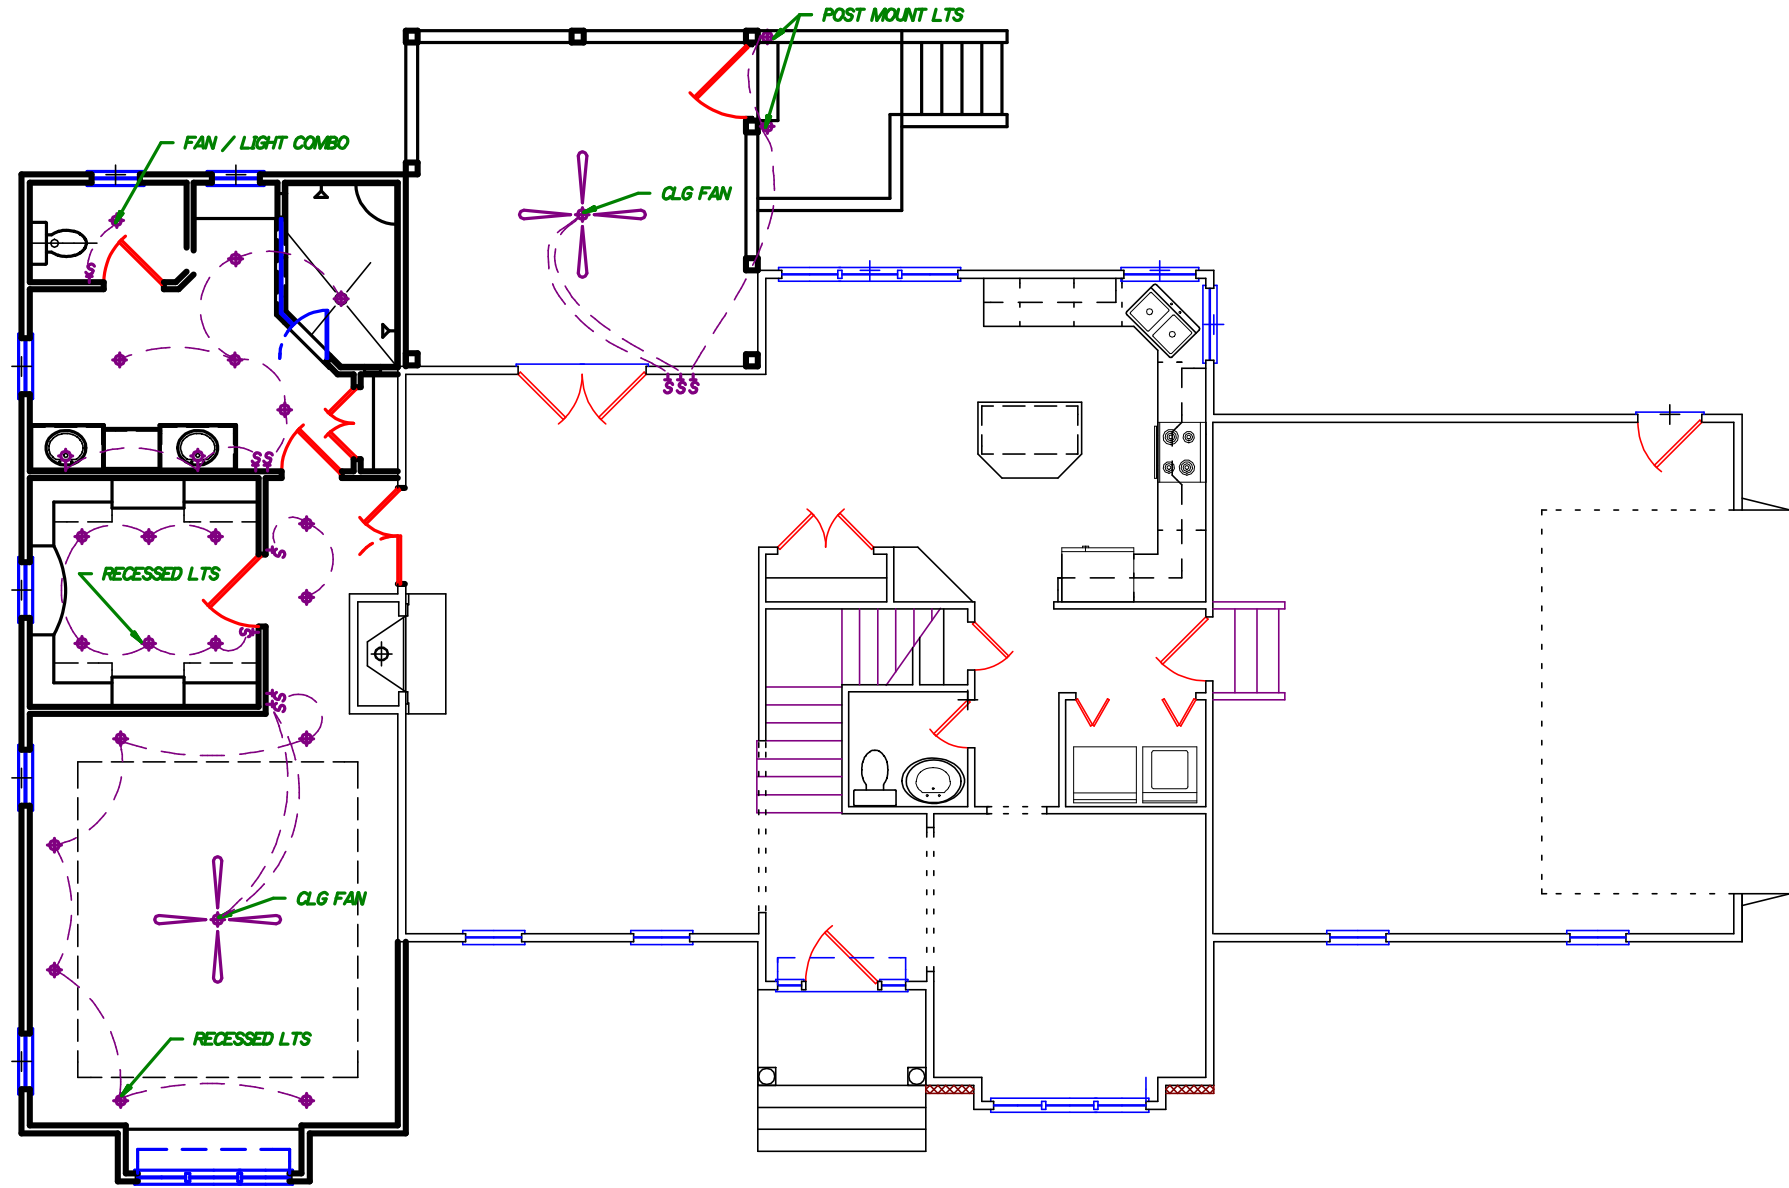

COPYRIGHT 2026 ©

All Rights Reserved
These plans may NOT be copied or reproduced without
written proof of ownership or permission from
RIDOUT DESIGN COMPANY

CODE COMPLIANCE
All Construction Shall Comply With:
2021 Virginia Uniform Statewide Building Code (USBC)
2021 Virginia Residential Code (VRC)

**Ridout Design
Company**
(804) 543-0138
"Plans Made Simple"



ADDITION PLAN
SAMPLE PROJECT
ANYWHERE, USA


DATE	REV. DESC.	MARK

PLAN DATE: 9-01-26
SCALE: 1/8" = 1'-0"
DRAWN BY: CR
PLAN NO: RDC-034

ELECTRICAL
LAYOUT

A5

OF 7

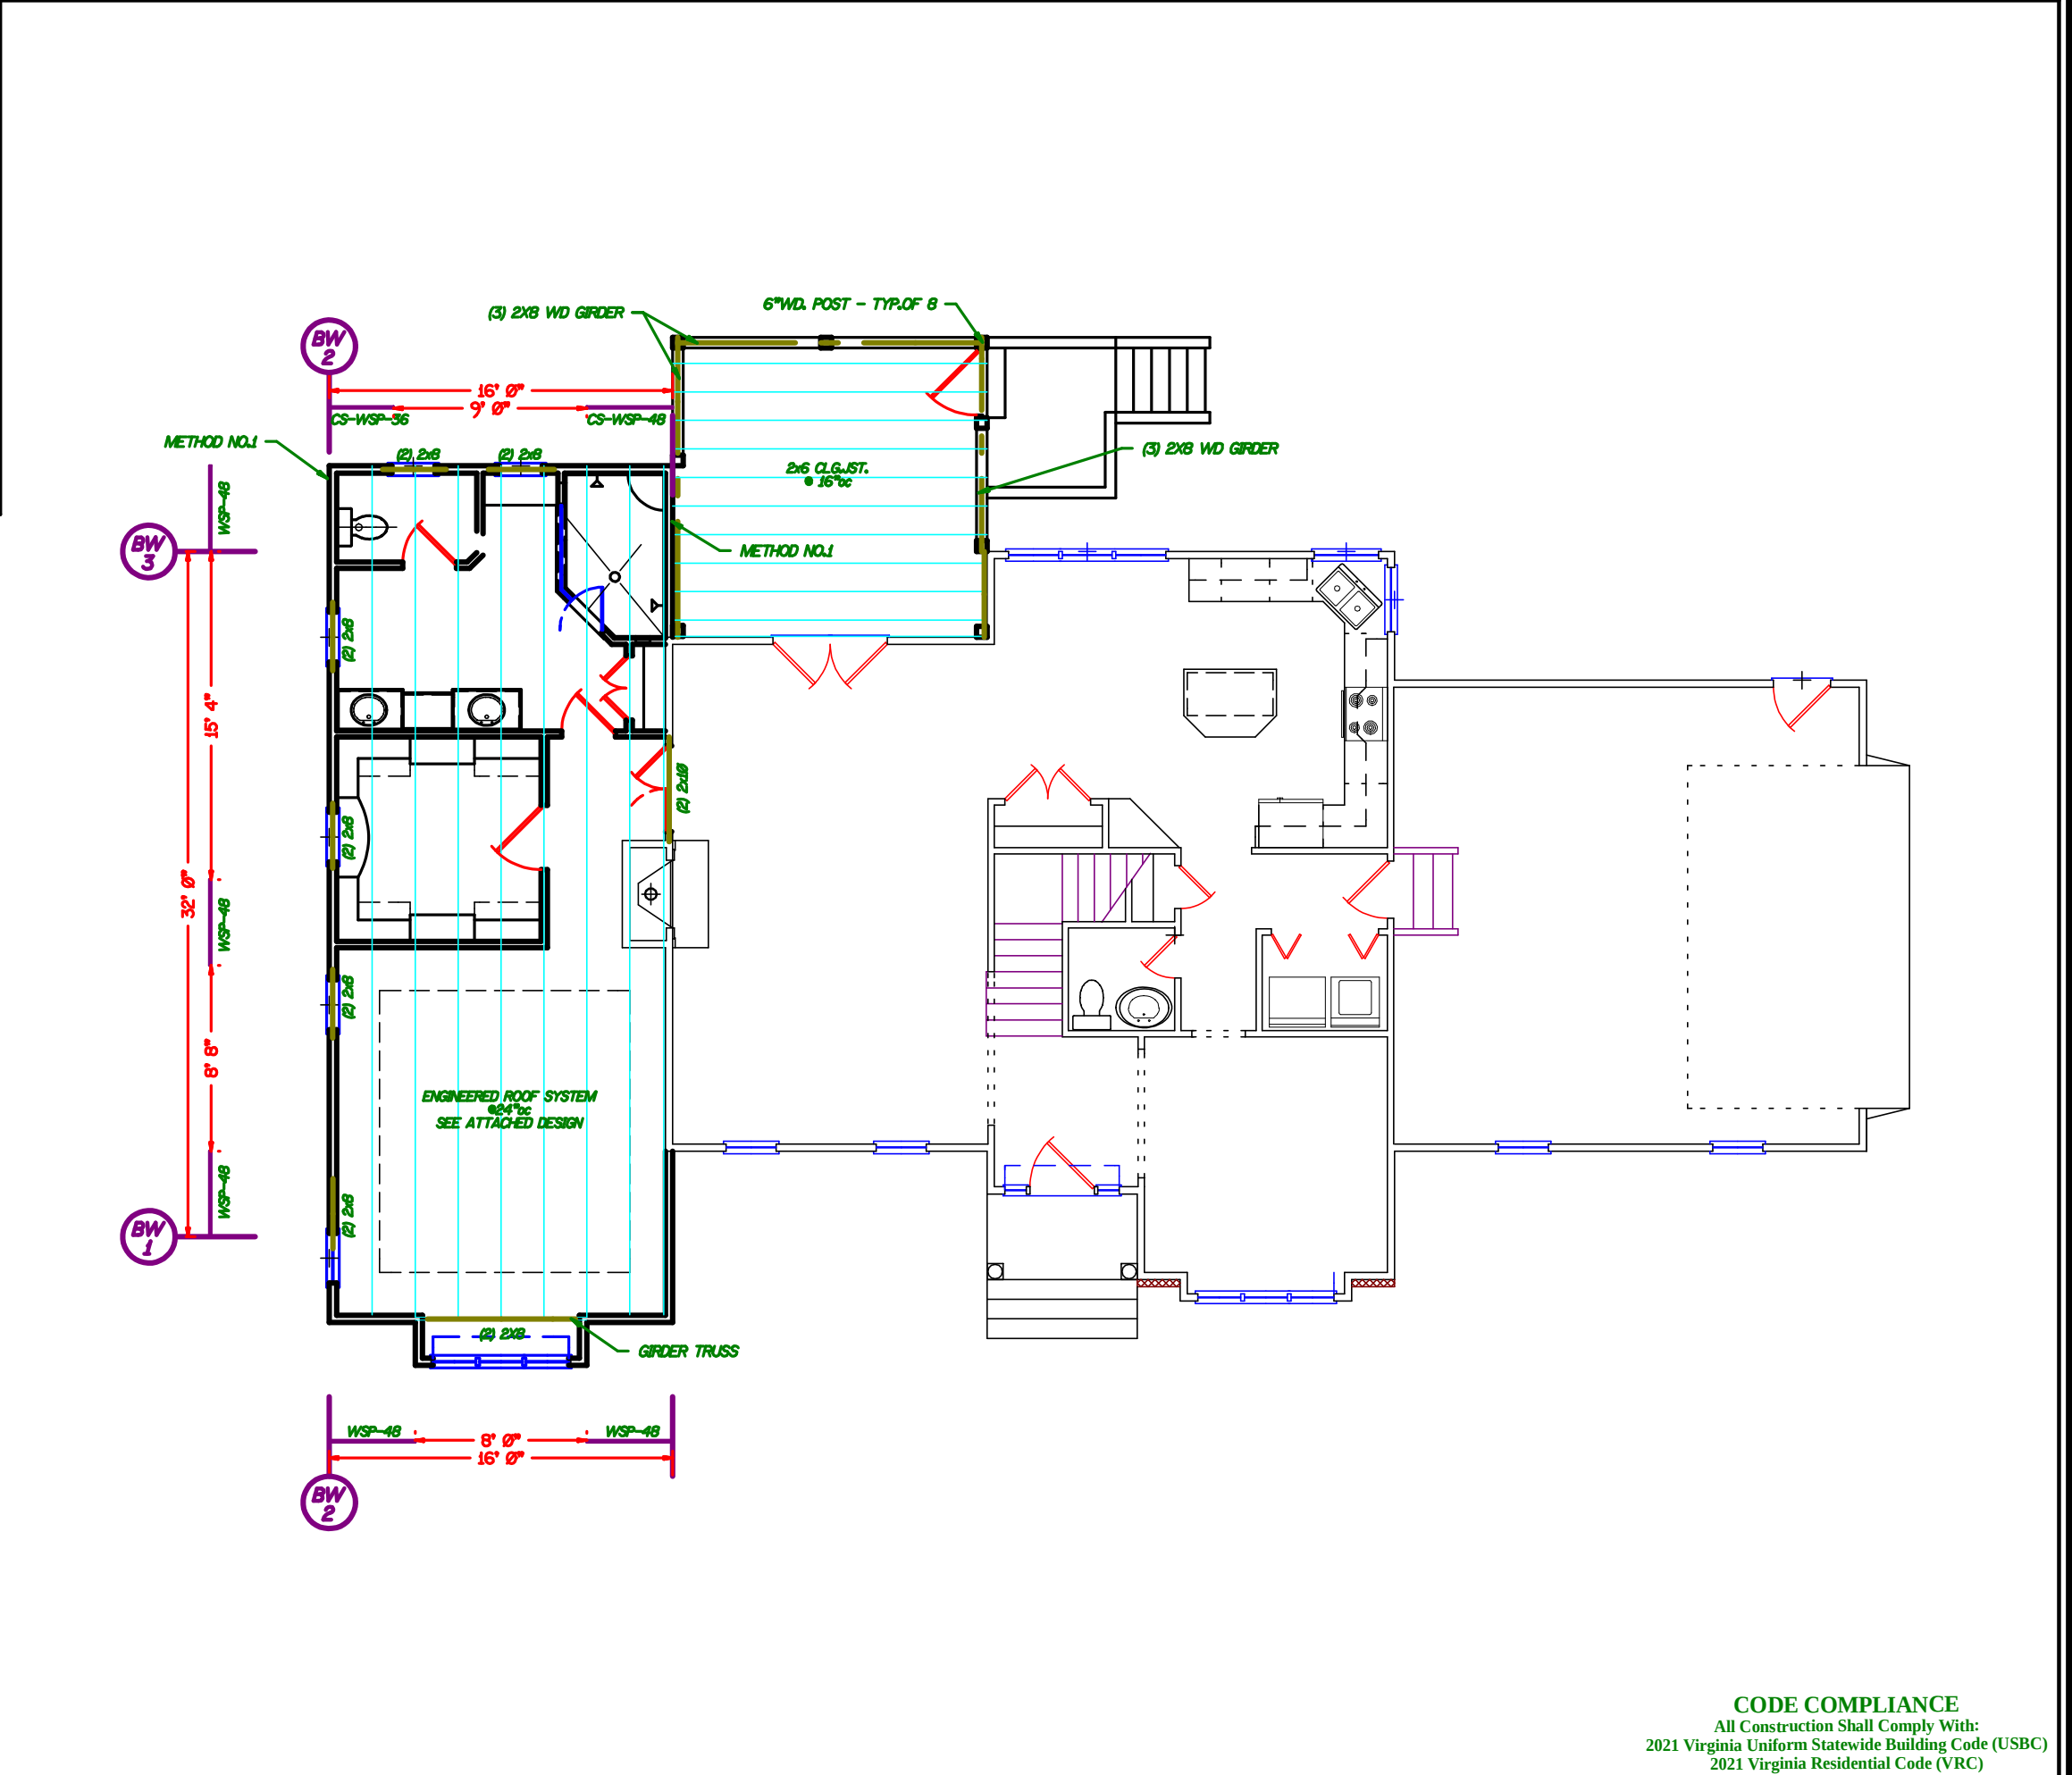[illegible]

11/11/2016

COUNTY REVIEW

